Attachment 1 - RFP Solar Photovoltaic Project at the Airport Business Park

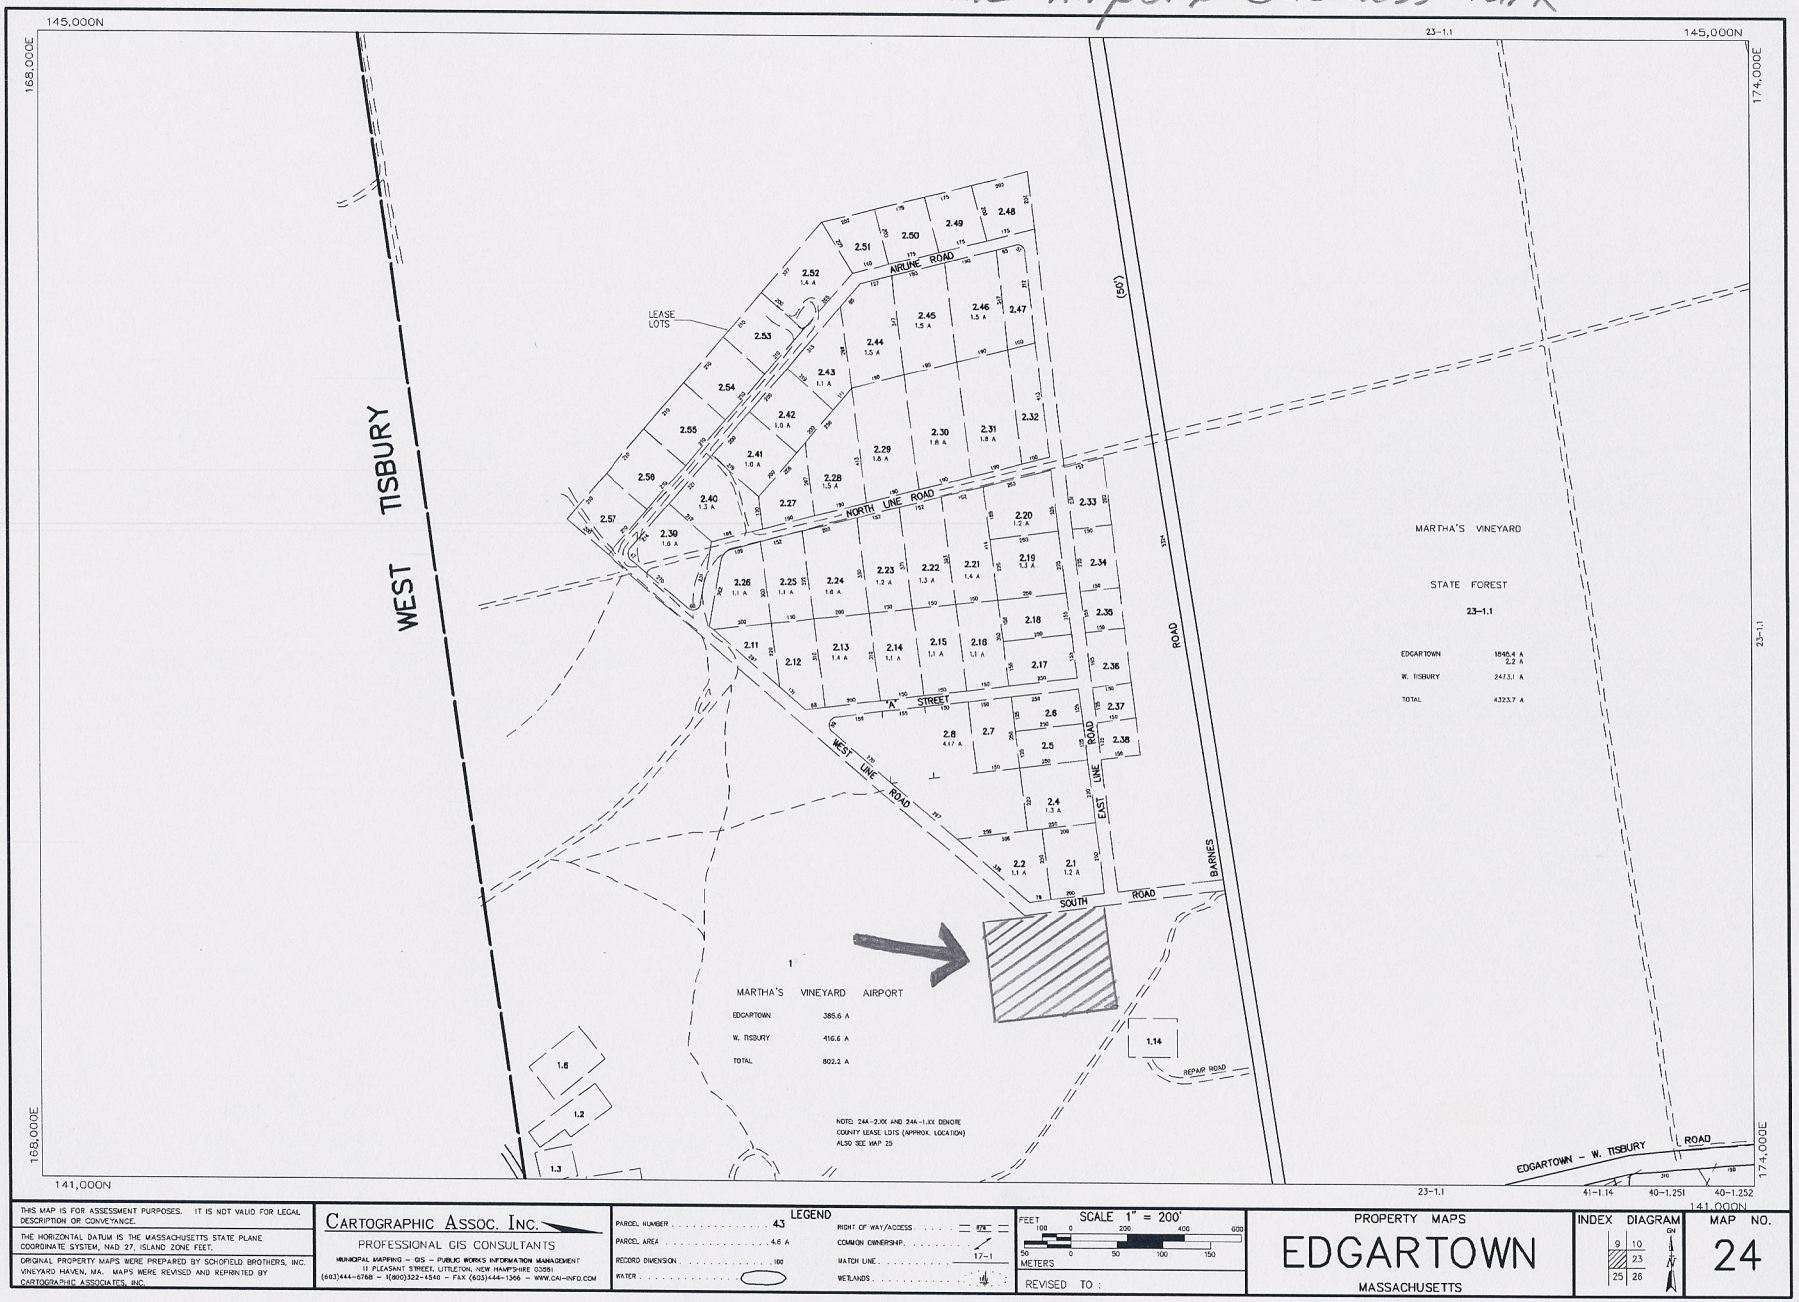

THIS MAP IS FOR ASSESSMENT PURPOSES. IT IS NOT VALID FOR LEGAL DESCRIPTION OR CONVEYANCE.

THE HORIZONTAL DATUM IS THE MASSACHUSETTS STATE PLANE COORDINATE SYSTEM, NAD 27, ISLAND ZONE FEET.

ORIGINAL PROPERTY MAPS WERE PREPARED BY SCHOFIELD BROTHERS, INC. VINEYARD HAVEN, MA. MAPS WERE REVISED AND REPRINTED BY CARTOGRAPHIC ASSOCIATES, INC.

CARTOGRAPHIC ASSOC. INC.
PROFESSIONAL GIS CONSULTANTS
MUNICIPAL MAPPING - GIS - PUBLIC WORKS INFORMATION MANAGEMENT
11 PLEASANT STREET, LITTLETON, NEW HAMPSHIRE 03561
(603)444-6768 - 1(800)322-4540 - FAX (603)444-1366 - WWW.CAI-INFO.COM

LEGEND

PARCEL NUMBER	43	RIGHT OF WAY/ACCESS	474
PARCEL AREA	4.6 A	COMMON OWNERSHIP	
RECORD DIMENSION	100	MATCH LINE	17-1
WATER		WETLANDS	

SCALE 1" = 200'
FEET 100 0 200 400 600
METERS 50 0 50 100 150
REVISED TO :

PROPERTY MAPS
EDGARTOWN
MASSACHUSETTS

INDEX DIAGRAM
9 10
23
25 26
GN
N

MAP NO.
24